



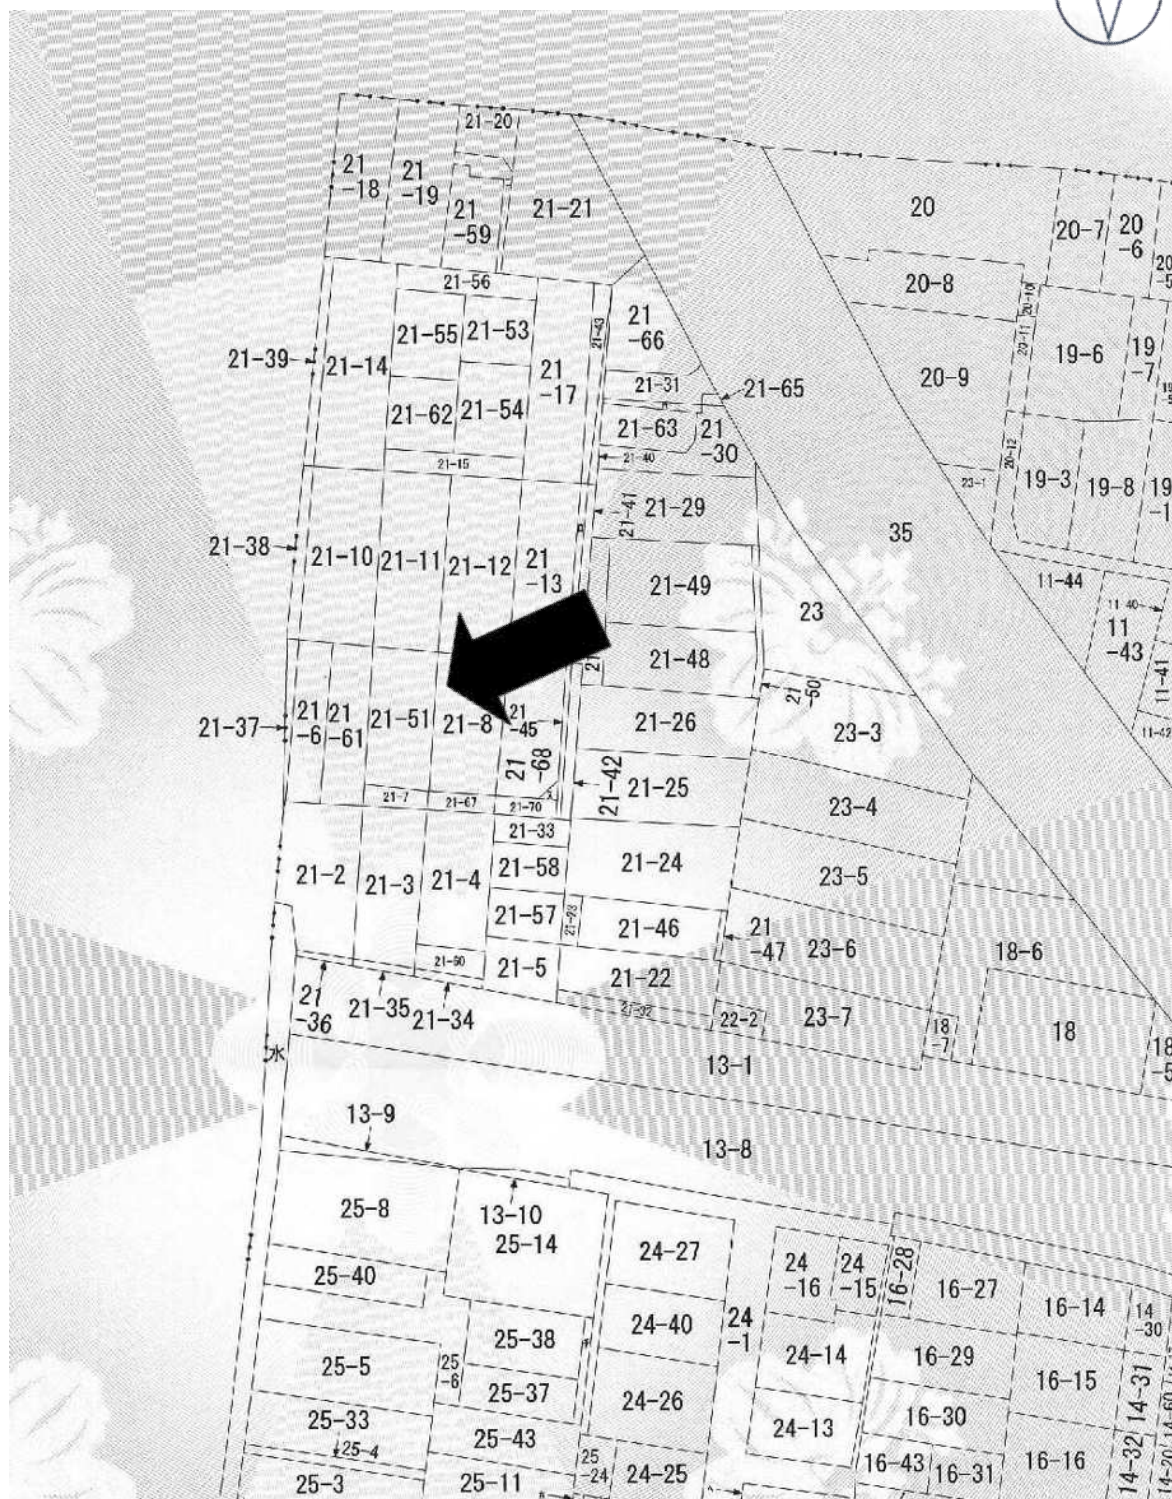

平面図（2号物件）

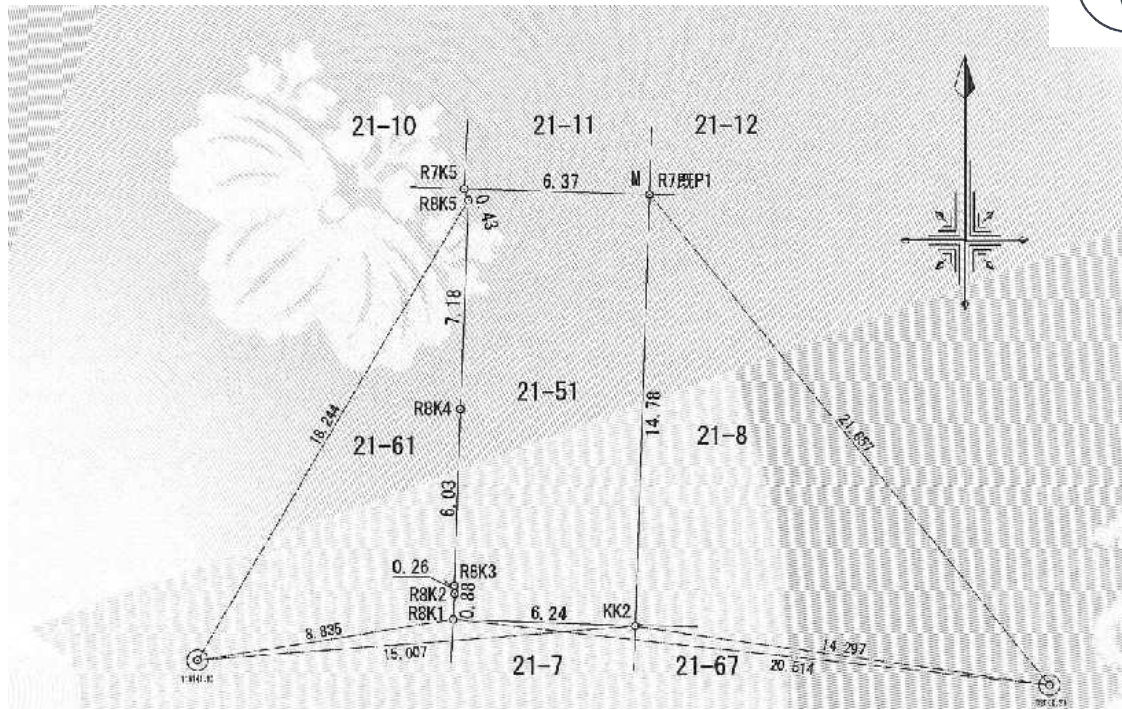

求積表

地番	21-51			
NO	X _n	Y _n	Y _{n+1} - Y _{n-1}	X _n × (Y _{n+1} - Y _{n-1})
R7K5	-116600.833	-22221.954	-6.232	726656.391256
R8K5	-116601.245	-22221.820	-0.141	16440.775545
R8K4	-116608.423	-22222.095	-0.486	56671.693578
R8K3	-116614.452	-22222.306	-0.201	23439.504852
R8K2	-116614.713	-22222.296	-0.041	4781.203233
R8K1	-116615.601	-22222.347	6.185	-721267.492185
KK2	-116615.850	-22216.111	6.759	-788206.530150
R7既P1	-116601.074	-22215.588	-5.843	681300.075382
合計				-184.378489
合計面積				92.1892445
地積				92.18 m ²

引照点座標一覧表

点名	X座標	Y座標	種別
1181(I.1)	-116616.967	-22231.076	マンホール蓋中心
320(I.2)	-116617.908	-22201.963	マンホール蓋中心